**Proposed Property:**
**Lot 6 Melksham Drive**
**Churton Park**
**Wellington, 6037**
(Number 1 Gatley Grove)

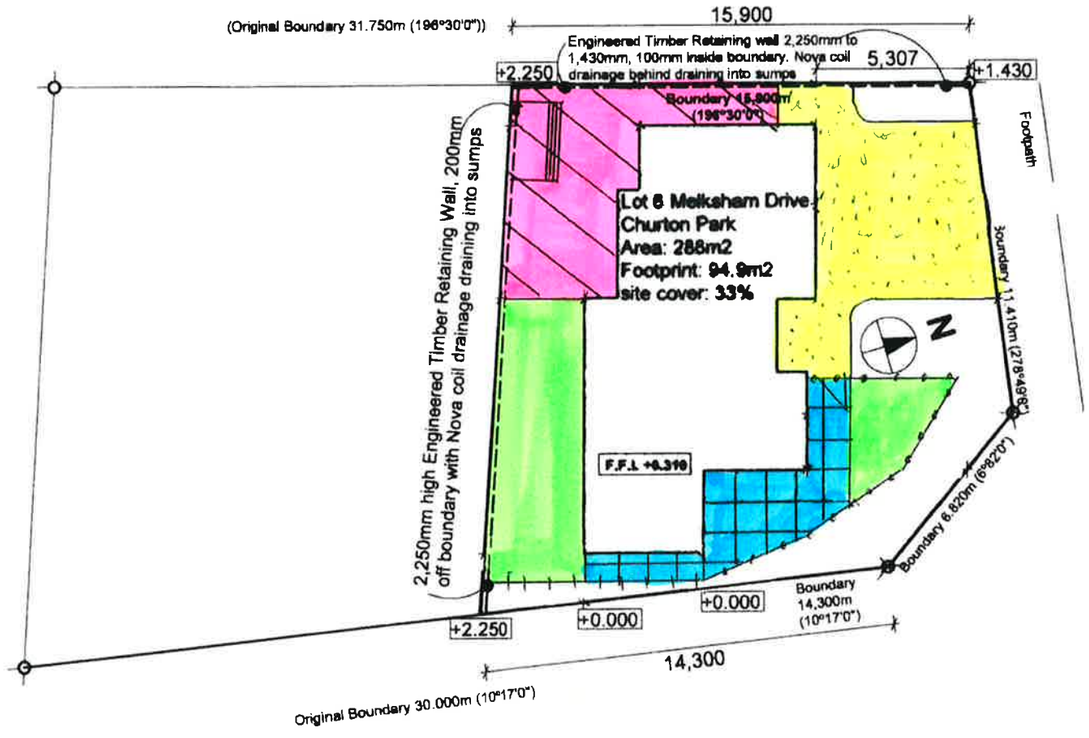


- Expossed Concrete
- Scribed Concrete
- Brushed Concete
- Topsoil with SOE grass
- Gate
- Clothesline
- 1.0M 50x50 Paling Fence (RS)
- 1.2M 50x20 Paling Fence (PG)
- 1.5M 150x25 Paling Fence (RS)
- Retaining Wall


**RUSSELL PROPERTIES LTD**

**Contact: Mike Russell**
Mobile: 0274 48 22 33
Office phone: 04 478 4632
email: mike@russellproperties.co.nz


Drawn by:
**VAR Design,**
**Vicky Russell**
**LBP No.: BP115030**
**Design Class: D1**

***Wind zone: Extra High***
***Earthquake zone: 3***
***Ground: D&E***

Plan number: 381
Ammendments:

Drawing title: **Site plan**

Date: 28/03/2017

Drawing Number: L 01

Scale: 1:200